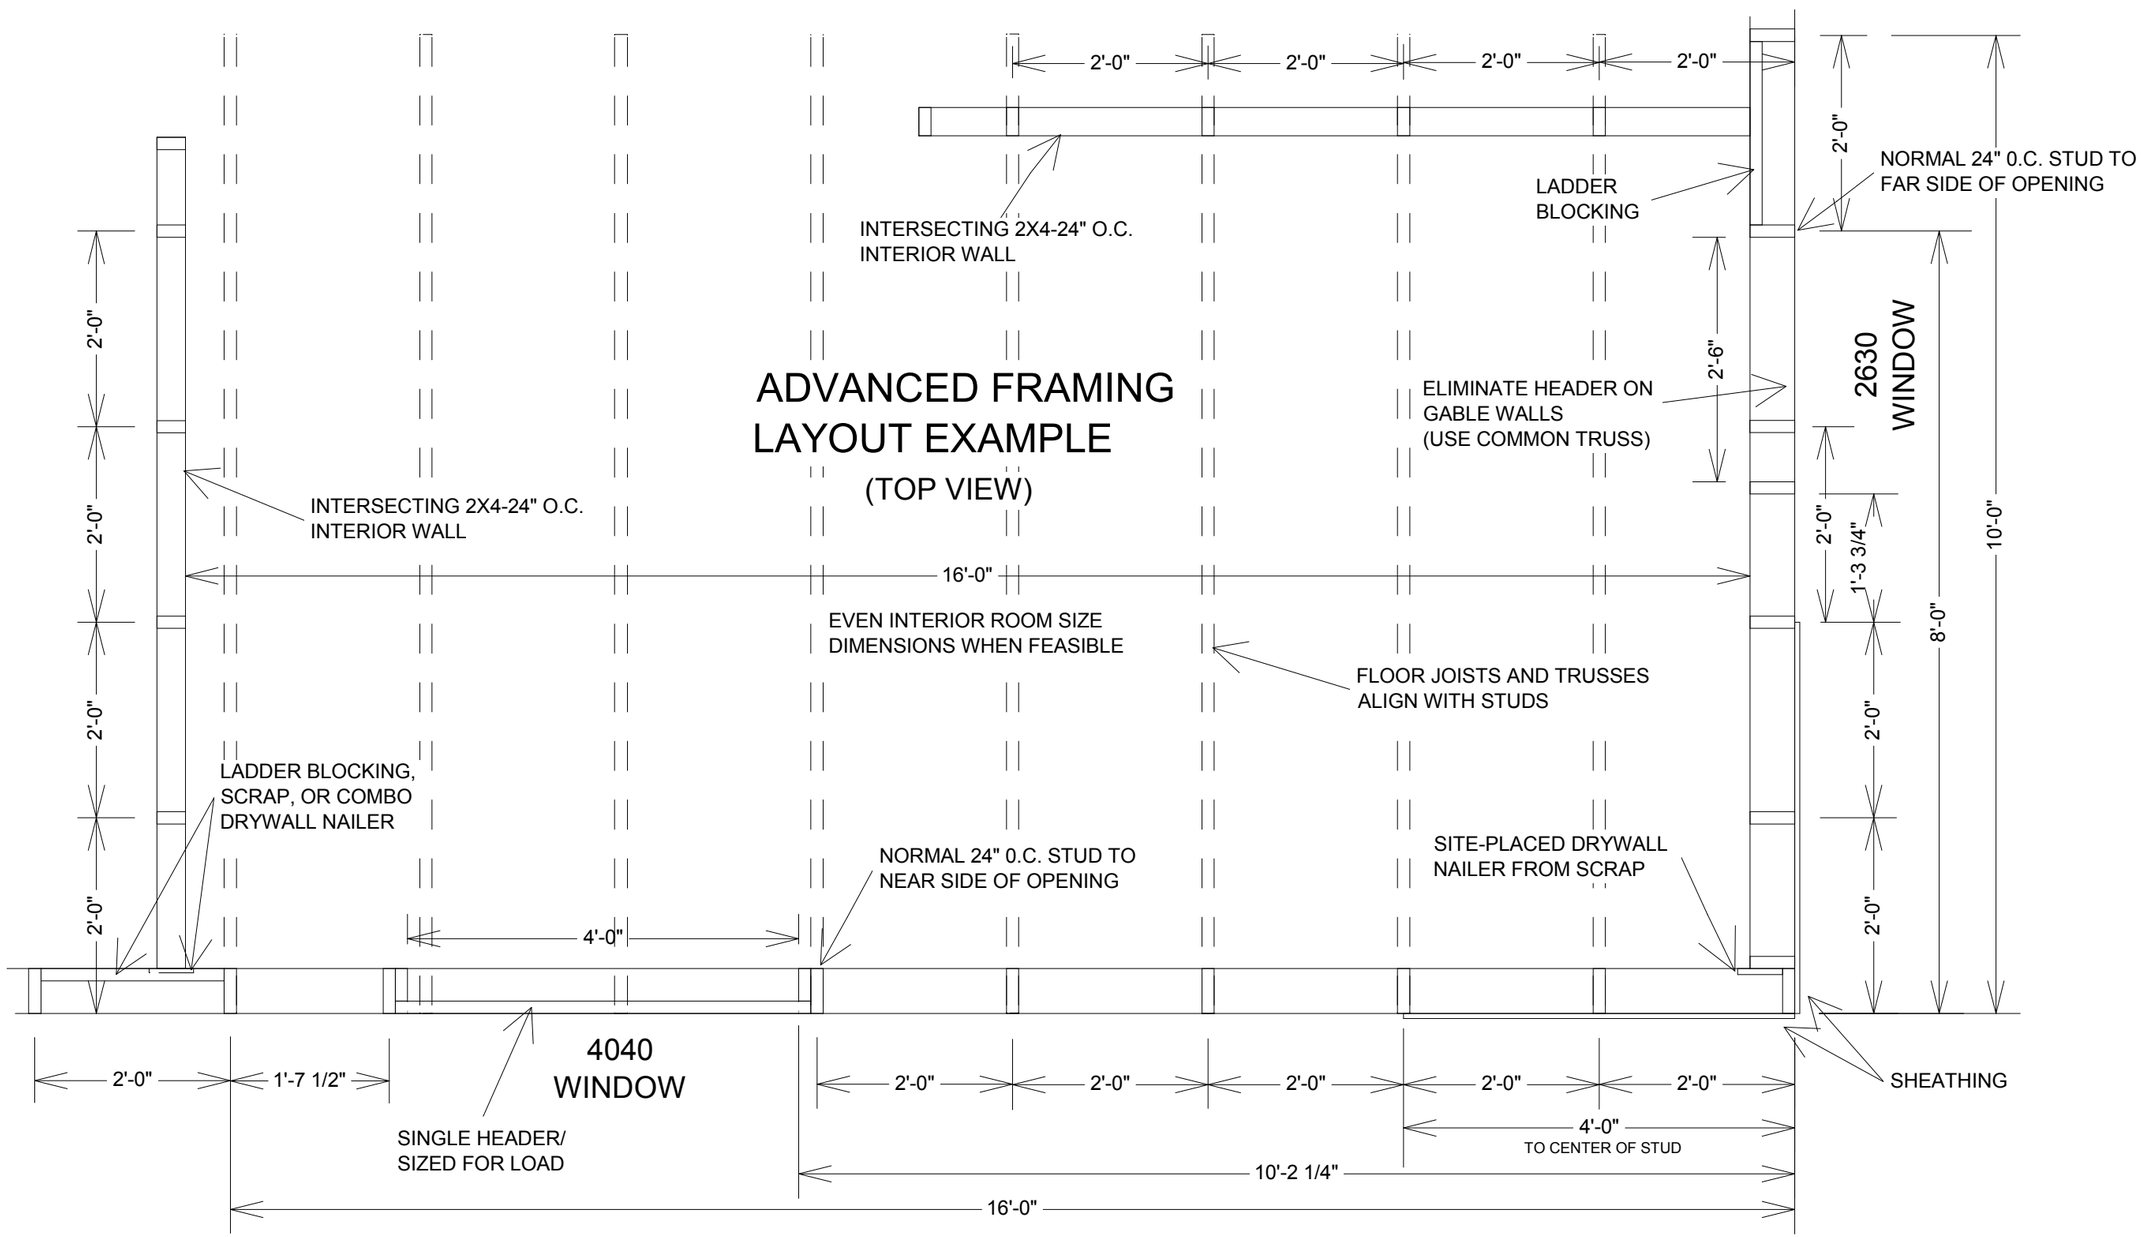
ADVANCED FRAMING
LAYOUT EXAMPLE
(TOP VIEW)
2'-0"
2'-0"
2'-0"
2'-0"
INTERSECTING 2X4-24" O.C.
INTERIOR WALL
LADDER
BLOCKING
NORMAL 24" 0.C. STUD TO
FAR SIDE OF OPENING
2'-0"
2'-6"
ELIMINATE HEADER ON
GABLE WALLS
(USE COMMON TRUSS)
2630
WINDOW
2'-0"
2'-0"
2'-0"
2'-0"
INTERSECTING 2X4-24" O.C.
INTERIOR WALL
16'-0"
1'-3 3/4"
8'-0"
10'-0"
EVEN INTERIOR ROOM SIZE
DIMENSIONS WHEN FEASIBLE
FLOOR JOISTS AND TRUSSES
ALIGN WITH STUDS
LADDER BLOCKING,
SCRAP, OR COMBO
DRYWALL NAILER
NORMAL 24" 0.C. STUD TO
NEAR SIDE OF OPENING
SITE-PLACED DRYWALL
NAILER FROM SCRAP
4'-0"
4040
WINDOW
2'-0"
1'-7 1/2"
2'-0"
2'-0"
2'-0"
2'-0"
2'-0"
SHEATHING
SINGLE HEADER/
SIZED FOR LOAD
4'-0"
TO CENTER OF STUD
10'-2 1/4"
16'-0"